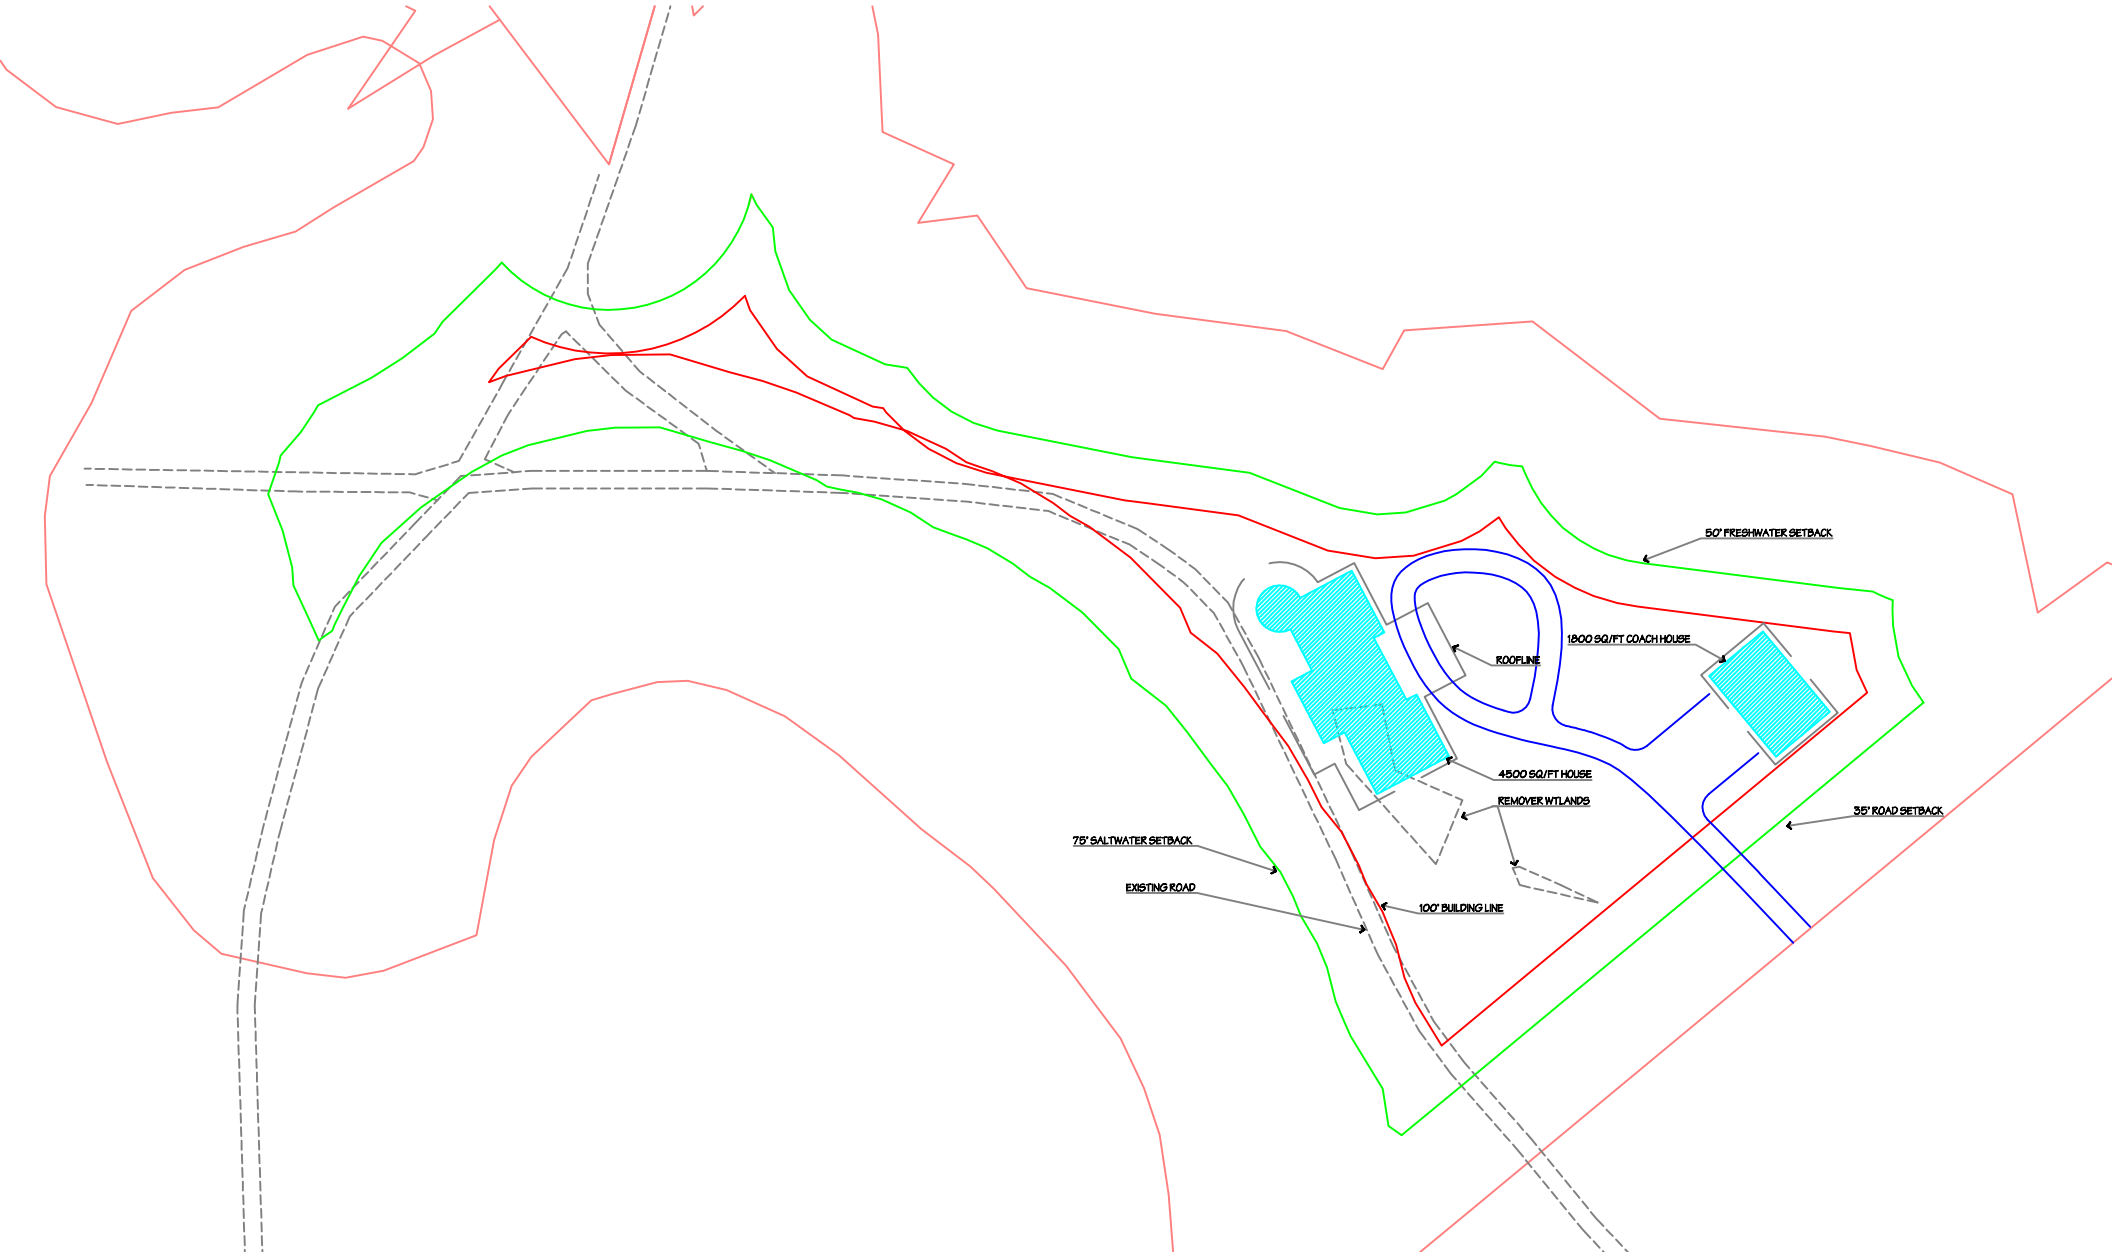
50' FRESHWATER SETBACK
1800 SQ/FT COACH HOUSE
ROOFLINE
4500 SQ/FT HOUSE
REMOVER WTLANDS
35' ROAD SETBACK
75' SALTWATER SETBACK
EXISTING ROAD
100' BUILDING LINE